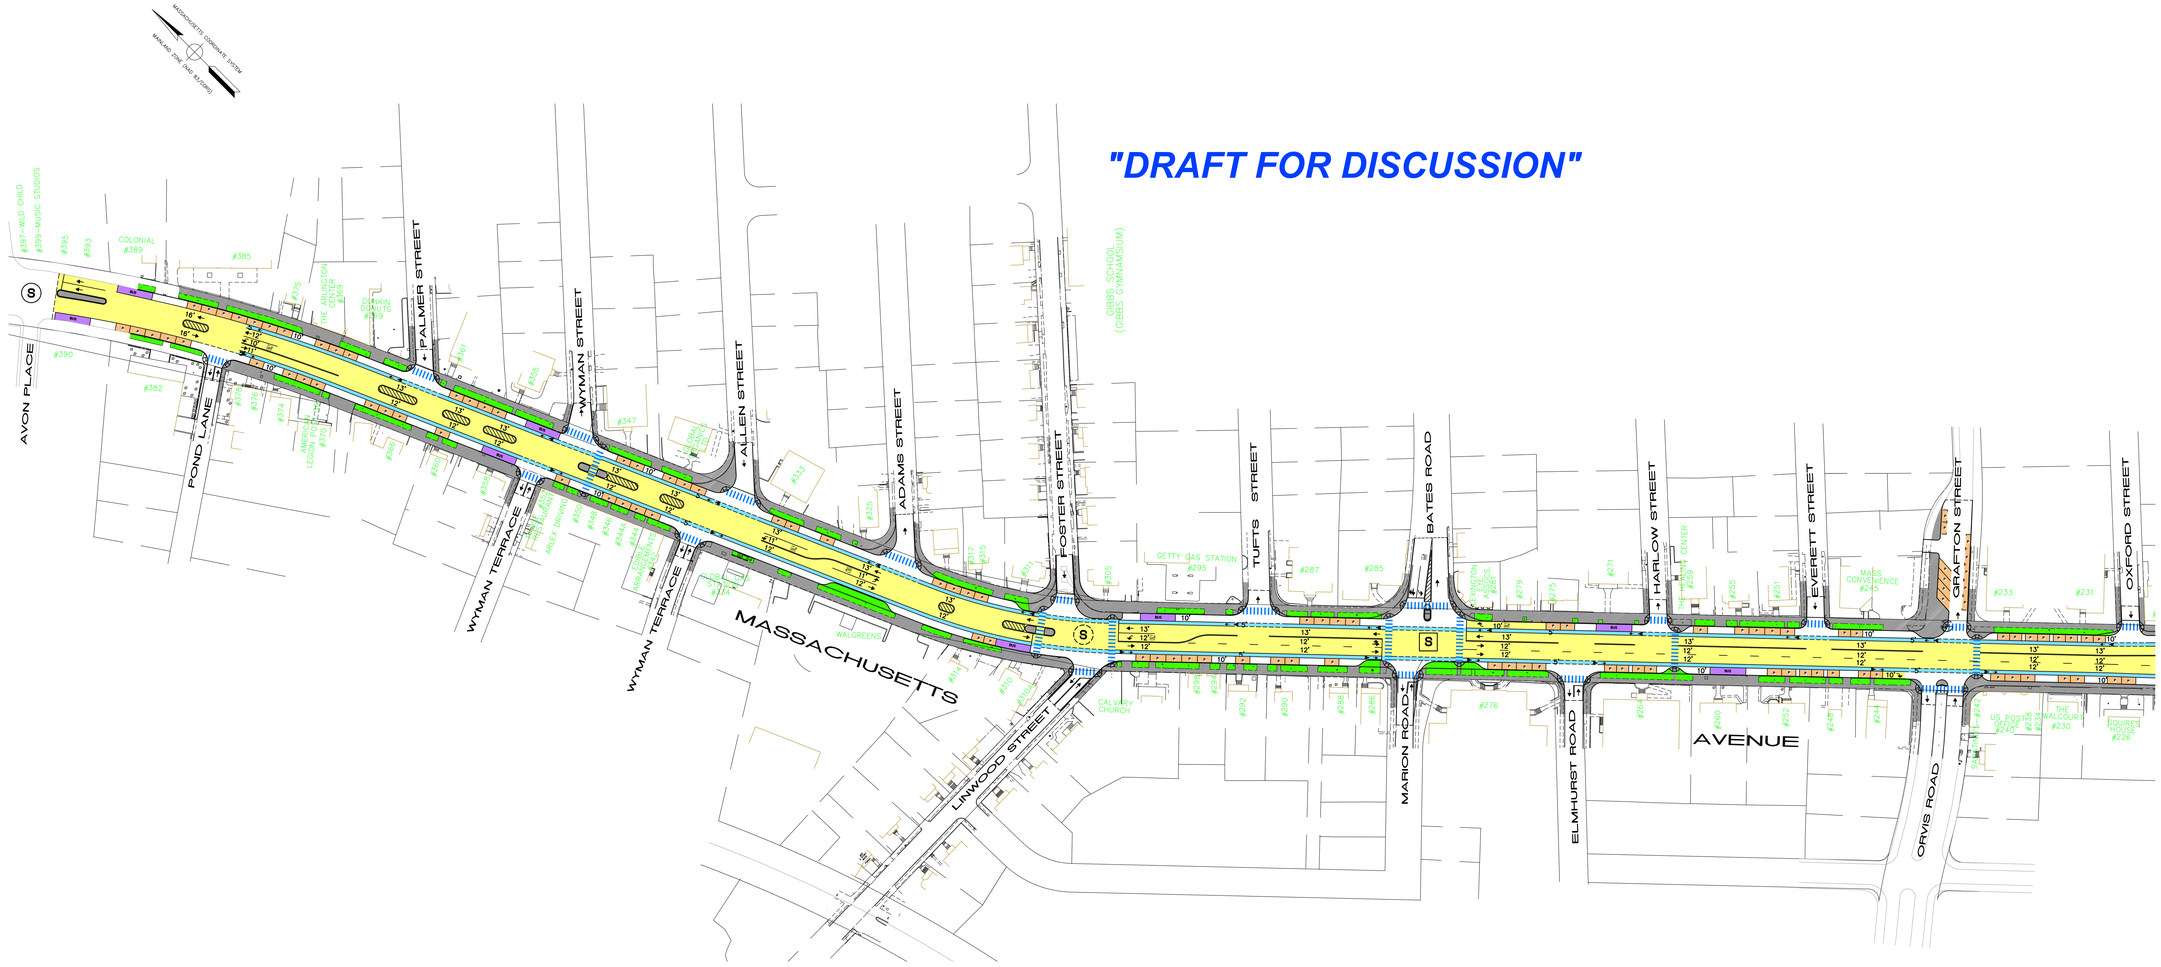

Massachusetts Ave. Corridor Project - Phase 1
Preliminary Alignment and Pavement Marking Plan

ENGINEERS
FST
Since 1914
FAY, SPOFFORD & THORNDIKE
5 BURLINGTON WOODS

Town of Arlington, Massachusetts

June 17, 2010

0 50 125 250
Scale: 1"=50'

Legend:

- → = Direction of Travel
- = Bike Lanes
- = Travel Lanes
- = Landscaped Median / Grass Strip
- = Proposed Cem Conc Sidewalk / Median
- = Crosswalks
- = Parking
- = Bus Stops
- = Flush Textured Median
- (S) = Existing Traffic Signal
- (S) = Modified Traffic Signal
- S = Proposed New Traffic Signal